Figure 7.4.5

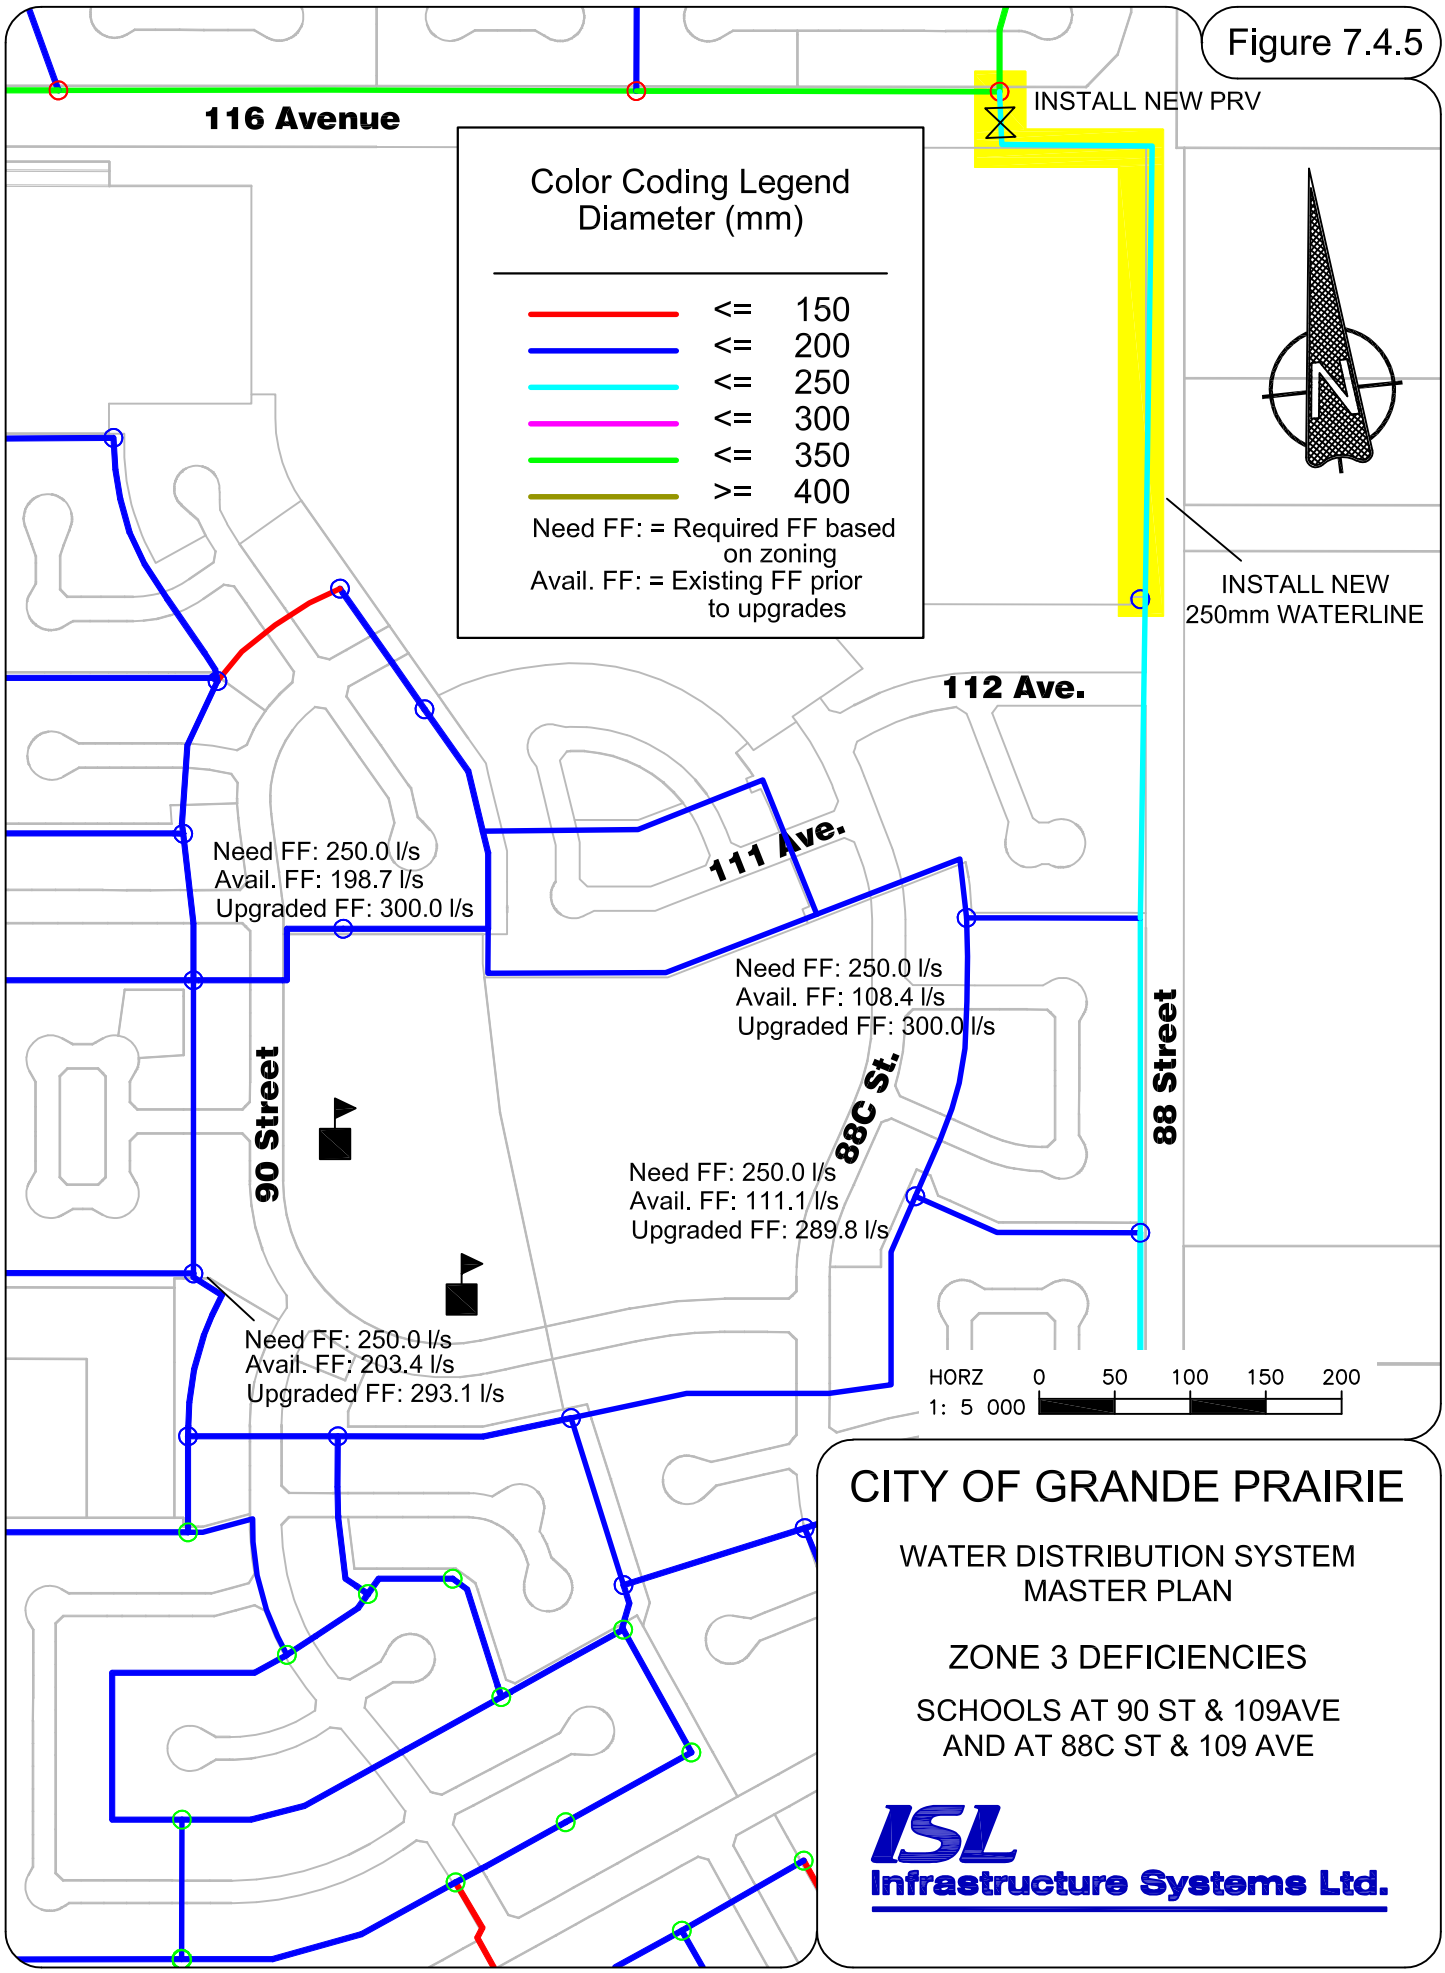

CITY OF GRANDE PRAIRIE

WATER DISTRIBUTION SYSTEM
MASTER PLAN

ZONE 3 DEFICIENCIES

SCHOOLS AT 90 ST & 109AVE
AND AT 88C ST & 109 AVE

ISL
Infrastructure Systems Ltd.

LP Nov. 23, 2004 K:\10900\10972\dwg\Water Master Plan\Fig 7.4.5.dwg