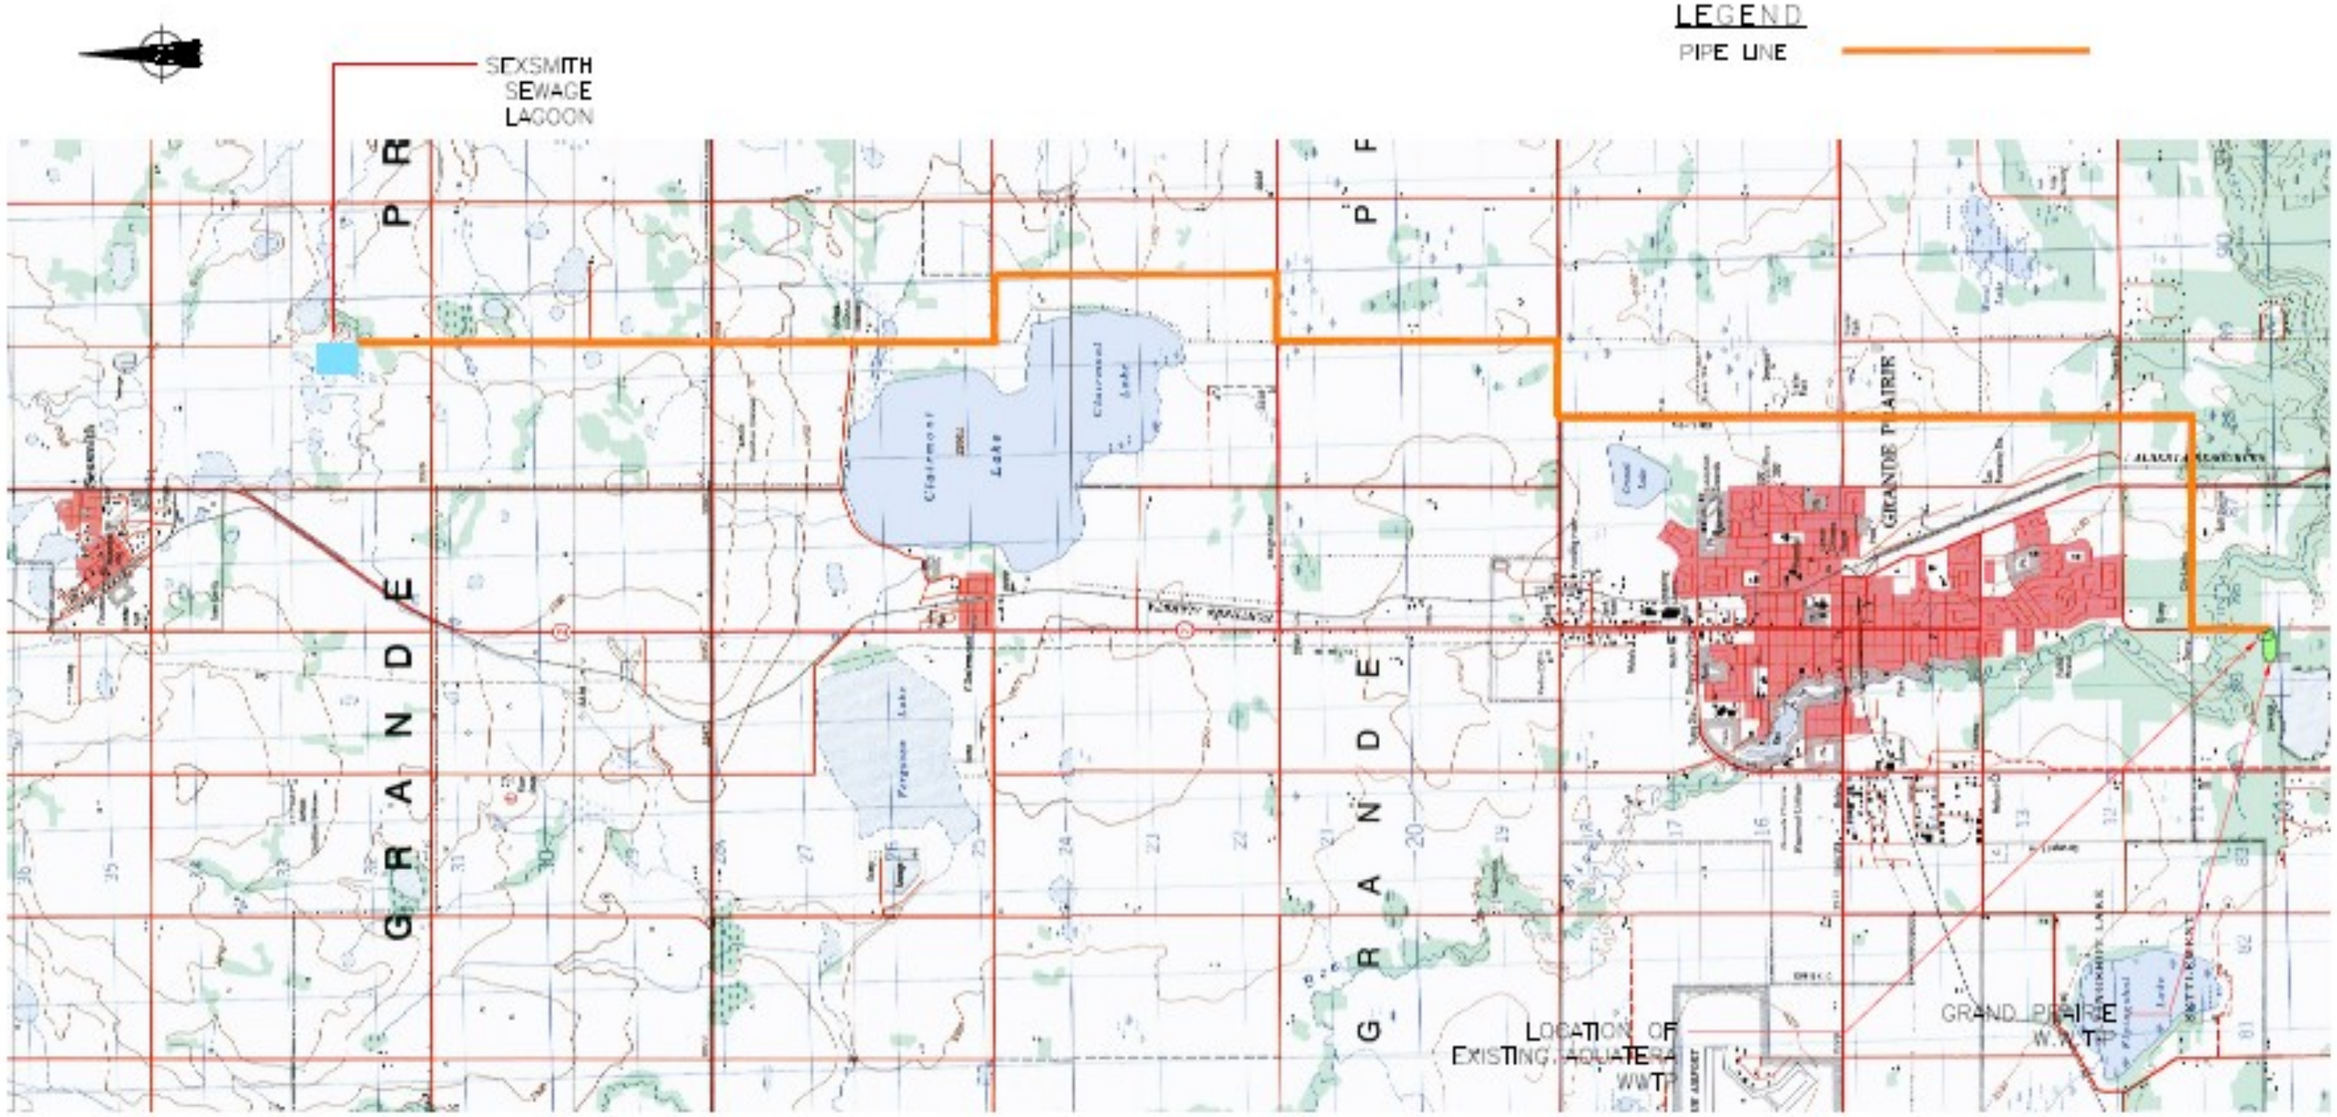

AQUATERA UTILITIES INC.

2007 WATER AND WASTE WATER MASTER PLAN
FOR THE TOWN OF SEXSMITH

OPTION 4 – EFFLUENT PIPELINE TO GP WWTP

MORRISON HERSHFIELD

APRIL 14/2009

FIGURE 4.1